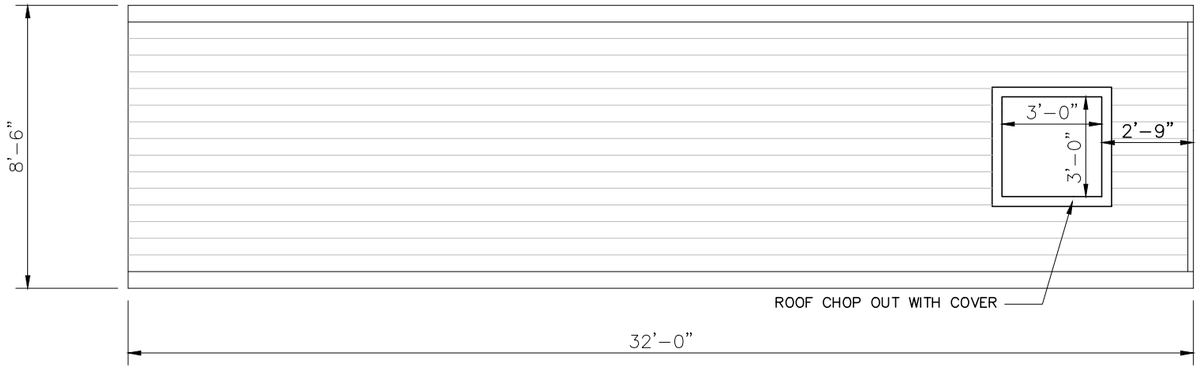

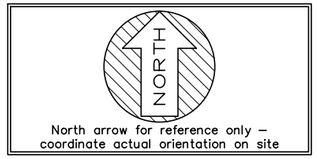

ROOF PLAN

SCALE: 1/2" = 1'-0"

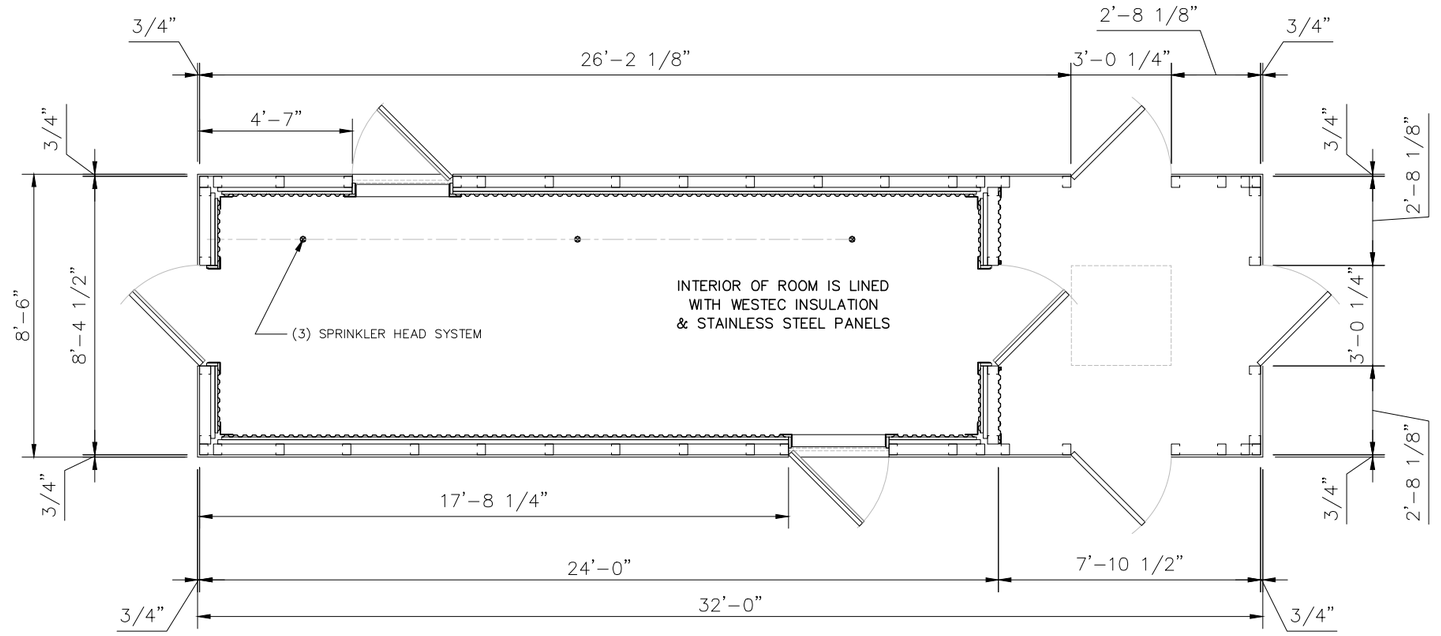

FLOOR PLAN

SCALE: 1/2" = 1'-0"

REVISIONS	by

THIS DRAWING AND ALL PARTS THEREOF IS THE EXCLUSIVE PROPERTY OF FIRE FACILITIES, INC., 314 WILBURN ROAD, SUN PRAIRIE, WI 53590 OFFICE: (608) 327-4100 FAX (608) 834-1843 AND MAY NOT BE REPRODUCED IN WHOLE OR PART WITHOUT WRITTEN PERMISSION.

FIRE FACILITIES
STEEL FIRE TRAINING TOWERS
FIRE FACILITIES, INC.
314 WILBURN ROAD, SUN PRAIRIE, WI 53590
OFFICE: (608) 327-4100 FAX: (608) 834-1843
TOLL FREE: (800) 929-3726 TOLL FREE FAX: (866) 639-7012
WWW.FIREFACILITIES.COM, INFO@ FIREFACILITIES.COM

Job Description
WESCO MODEL RSG
TYPICAL

Sheet Title
FLOOR AND ROOF PLAN

Doc:	082013
Drawn by	
Checked by	SPW
Scale	SHOWN
Order No.	
Sheet No.	01 of 02

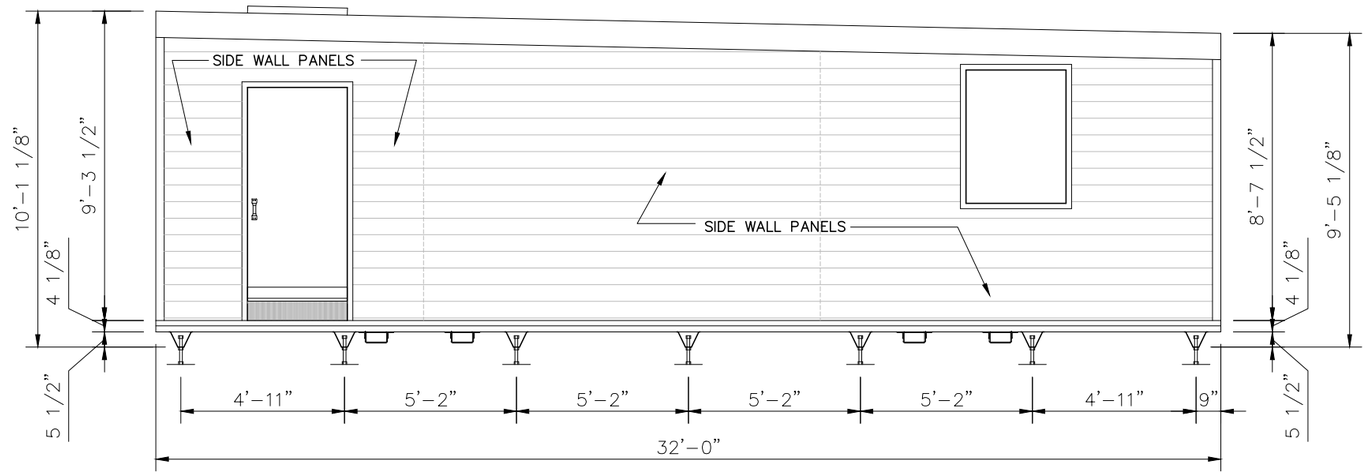

NORTH SIDE ELEVATION

SCALE: 1/2" = 1'-0"

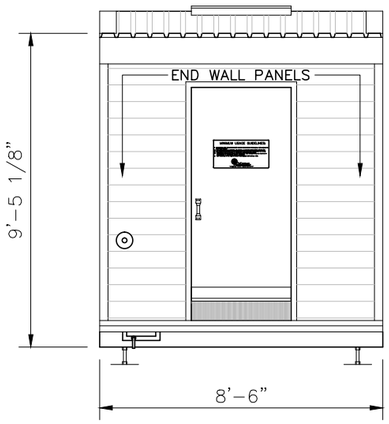

WEST END ELEVATION

SCALE: 1/2" = 1'-0"

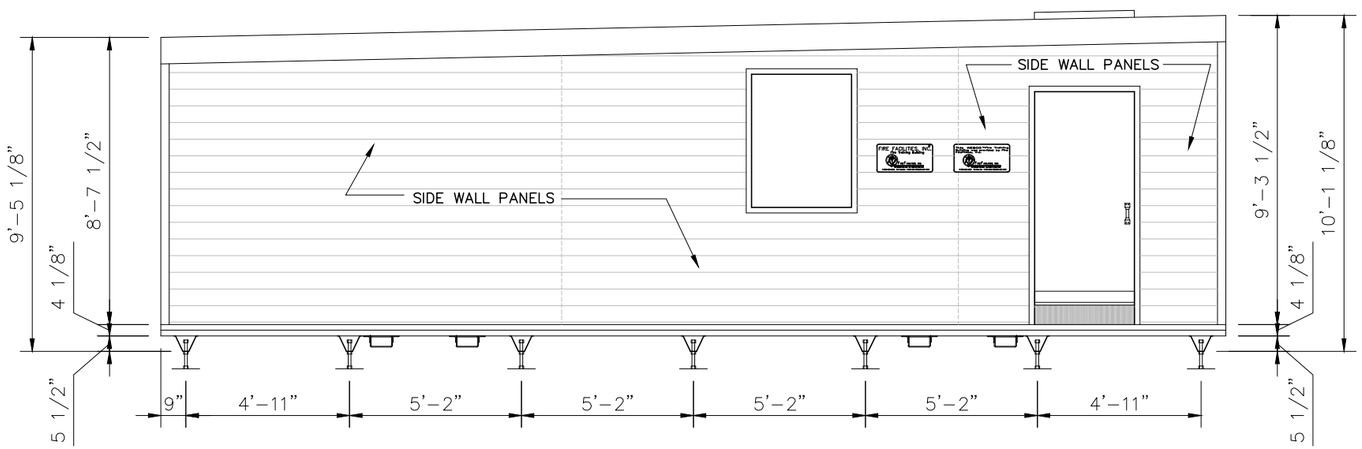

SOUTH SIDE ELEVATION

SCALE: 1/2" = 1'-0"

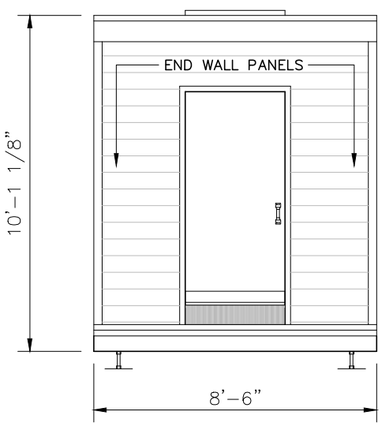

EAST END ELEVATION

SCALE: 1/2" = 1'-0"

REVISIONS	by

THIS DRAWING AND ALL PARTS THEREOF IS THE EXCLUSIVE PROPERTY OF FIRE FACILITIES, INC., 314 WILBURN ROAD, SUN PRAIRIE, WI 53590 OFFICE: (608) 327-4100 FAX (608) 834-1843 AND MAY NOT BE REPRODUCED IN WHOLE OR PART WITHOUT WRITTEN PERMISSION.

FIRE FACILITIES
STEEL FIRE TRAINING TOWERS
FIRE FACILITIES, INC.
314 WILBURN ROAD, SUN PRAIRIE, WI 53590
OFFICE: (608) 327-4100 FAX: (608) 834-1843
TOLL FREE: (800) 929-3726 TOLL FREE FAX: (866) 639-7012
WWW.FIREFACILITIES.COM; INFO@ FIREFACILITIES.COM

Job Description: **WESCO MODEL RSG**
TYPICAL

Sheet Title: ELEVATIONS

Doc:	082013
Drawn by	
Checked by	SPW
Scale	SHOWN
Order No.	
Sheet No.	02 of 02